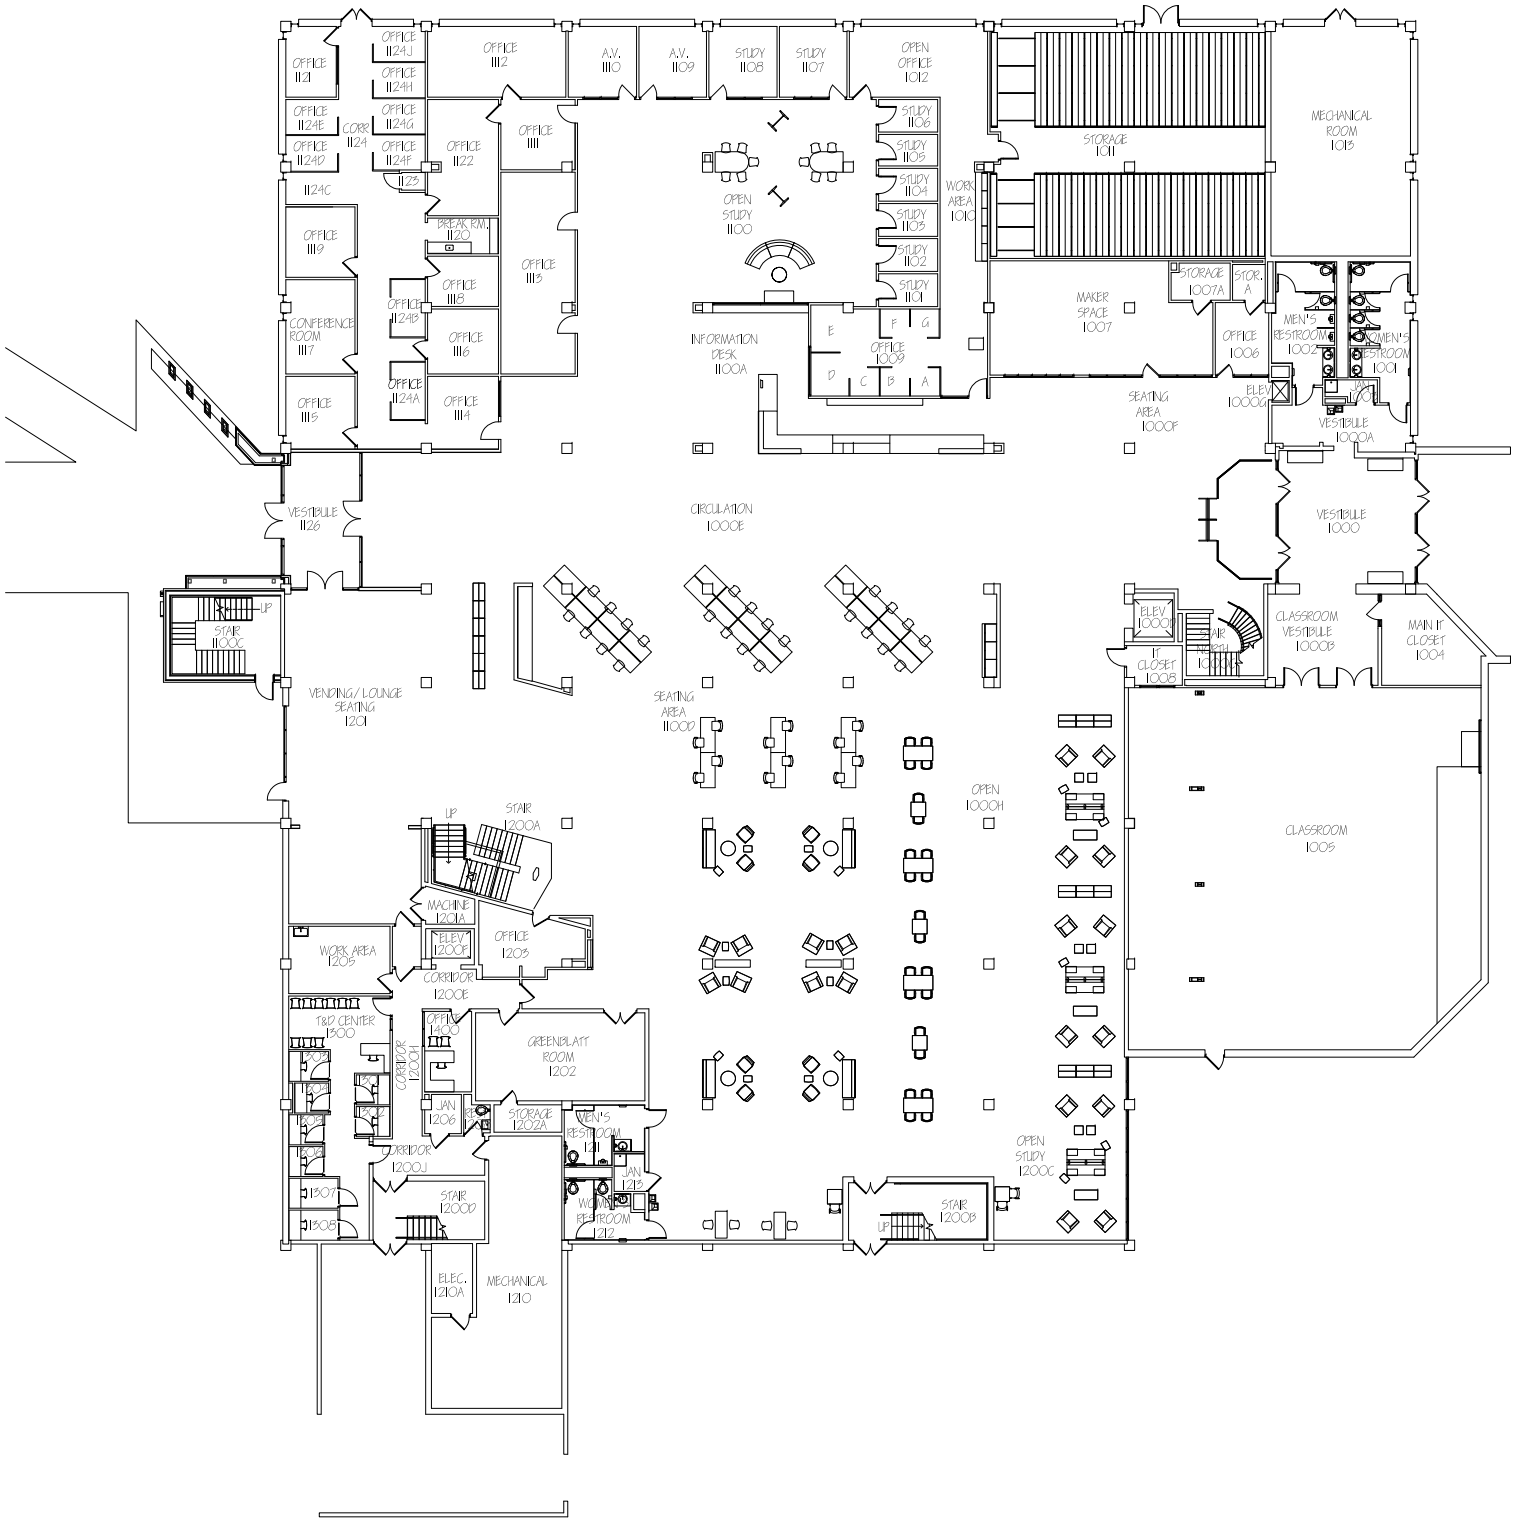

OFFICE OF FACILITIES SERVICES
PLANNING, DESIGN & CONSTRUCTION

1120 15TH STREET
AUGUSTA, GEORGIA 30912
706.721.4551
(f) 706.721.4553

ISSUE

BASE

LOCATION

AB

PROJECT

GREENBLATT LIBRARY

SHEET NAME

1ST FLOOR

PROJECT	FILE
PAPER	SCALE
8½" x 11"	NOT TO SCALE
DRAWN BY	DATE
DJW	04.06.2023

SHEET NUM.

1